FLOOR FINISH LEGEND:

1. QUARK FLOORING
2. CONCRETE

WALL TYPES:

W1- 12" THICK PRECAST WALL W/ 3" POLYISO INSULATION & RADIANT TUBING.
P1- 5/8" GYP. BD. OVER 2X4 FRAMING OVER 5/8" GYP. BD.
P2- PLUMBING WALL: 5/8" GYP. BD. OVER 2X4 WOOD FRAMING WITH CONTINUOUS SOUND BATTS OVER 5/8" GYP. BD. TERMINATE @ BOTTOM OF FLOOR DECK ABOVE.

GENERAL NOTES:

1. DIMENSIONS ARE TO GRID LINE, EDGE OF SLAB/PRECAST OR EDGE OF STUD.
2. SEAL CONCRETE FLOOR. SEE STRUCTURAL FOUNDATION PLANS FOR CONTROL JOINT LOCATIONS.

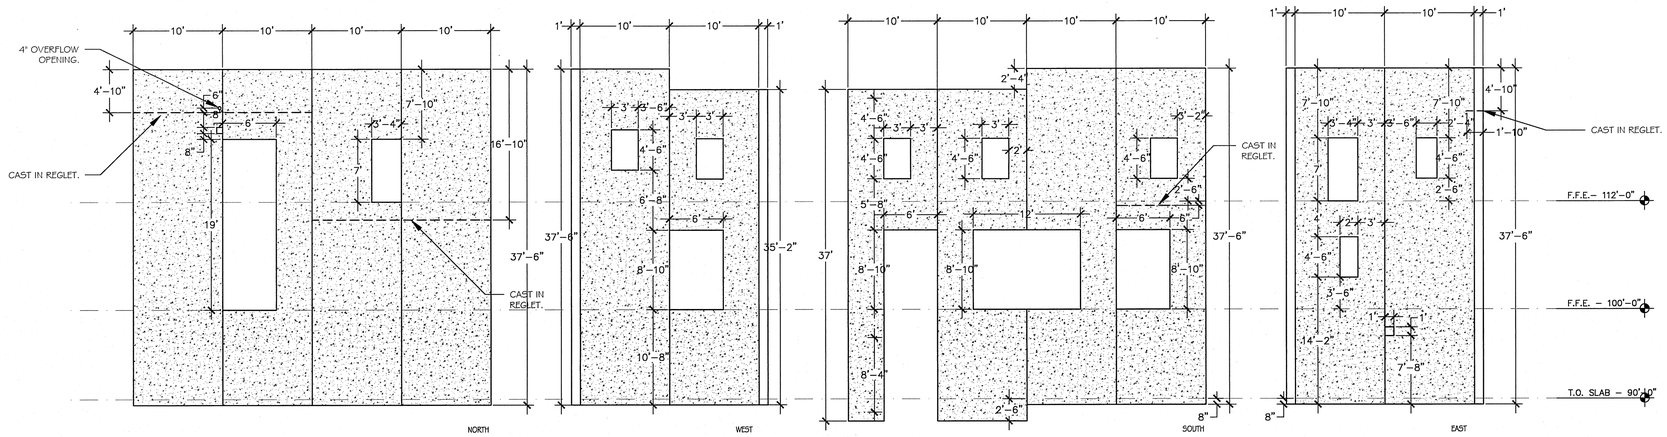

3 / A102 PRECAST PANEL ELEVATIONS

1/8" = 1'-0"

NOTE: OPENINGS SHOWN ARE ROUGH OPENINGS OF WINDOWS. COORDINATE STRUCTURAL OPENINGS AND CONNECTIONS WITH STRUCTURAL SHEETS.

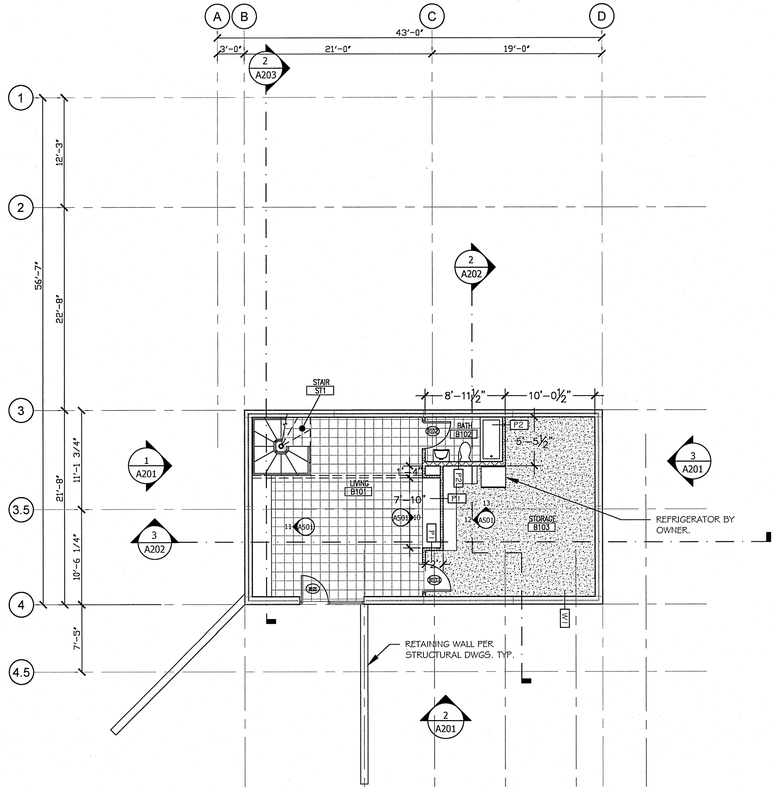

1 / A102 BASEMENT FLOOR PLAN

1/8" = 1'-0"

NORTH

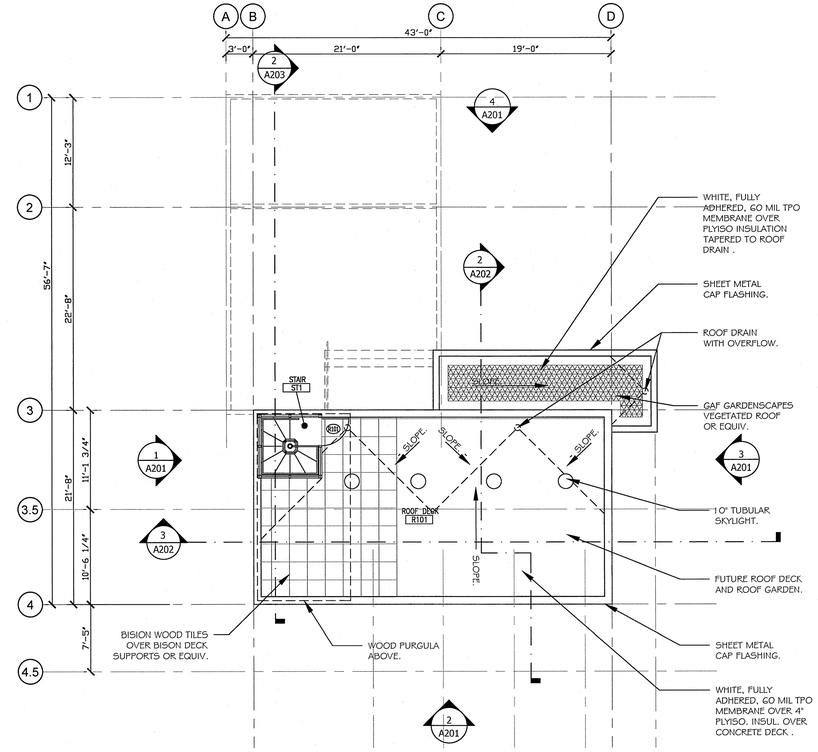

2 / A102 ROOF PLAN

1/8" = 1'-0"

NORTH

205 Park Central East
Suite 407
Springfield, MO 65806
(417) 873.2255
www.nformarc.com

COPYRIGHT (C) 2011 nFORM Architecture, LLC.

STATE OF MISSOURI
JENNIFER LYNN WILSON
NUMBER A-20010299/1
REGISTERED ARCHITECT
08.04.11

JENNIFER WILSON LICENSE #
A-2001029971
CERTIFICATE OF AUTHORITY #
A-2008010497

Chiles Residence

West Farm Road 124
Bois D'Arc, MO 65612

8.4.2011
CRES
Drawn By: JW
Checked By: TT
Revisions:
BASEMENT & ROOF FLOOR PLANS

A102