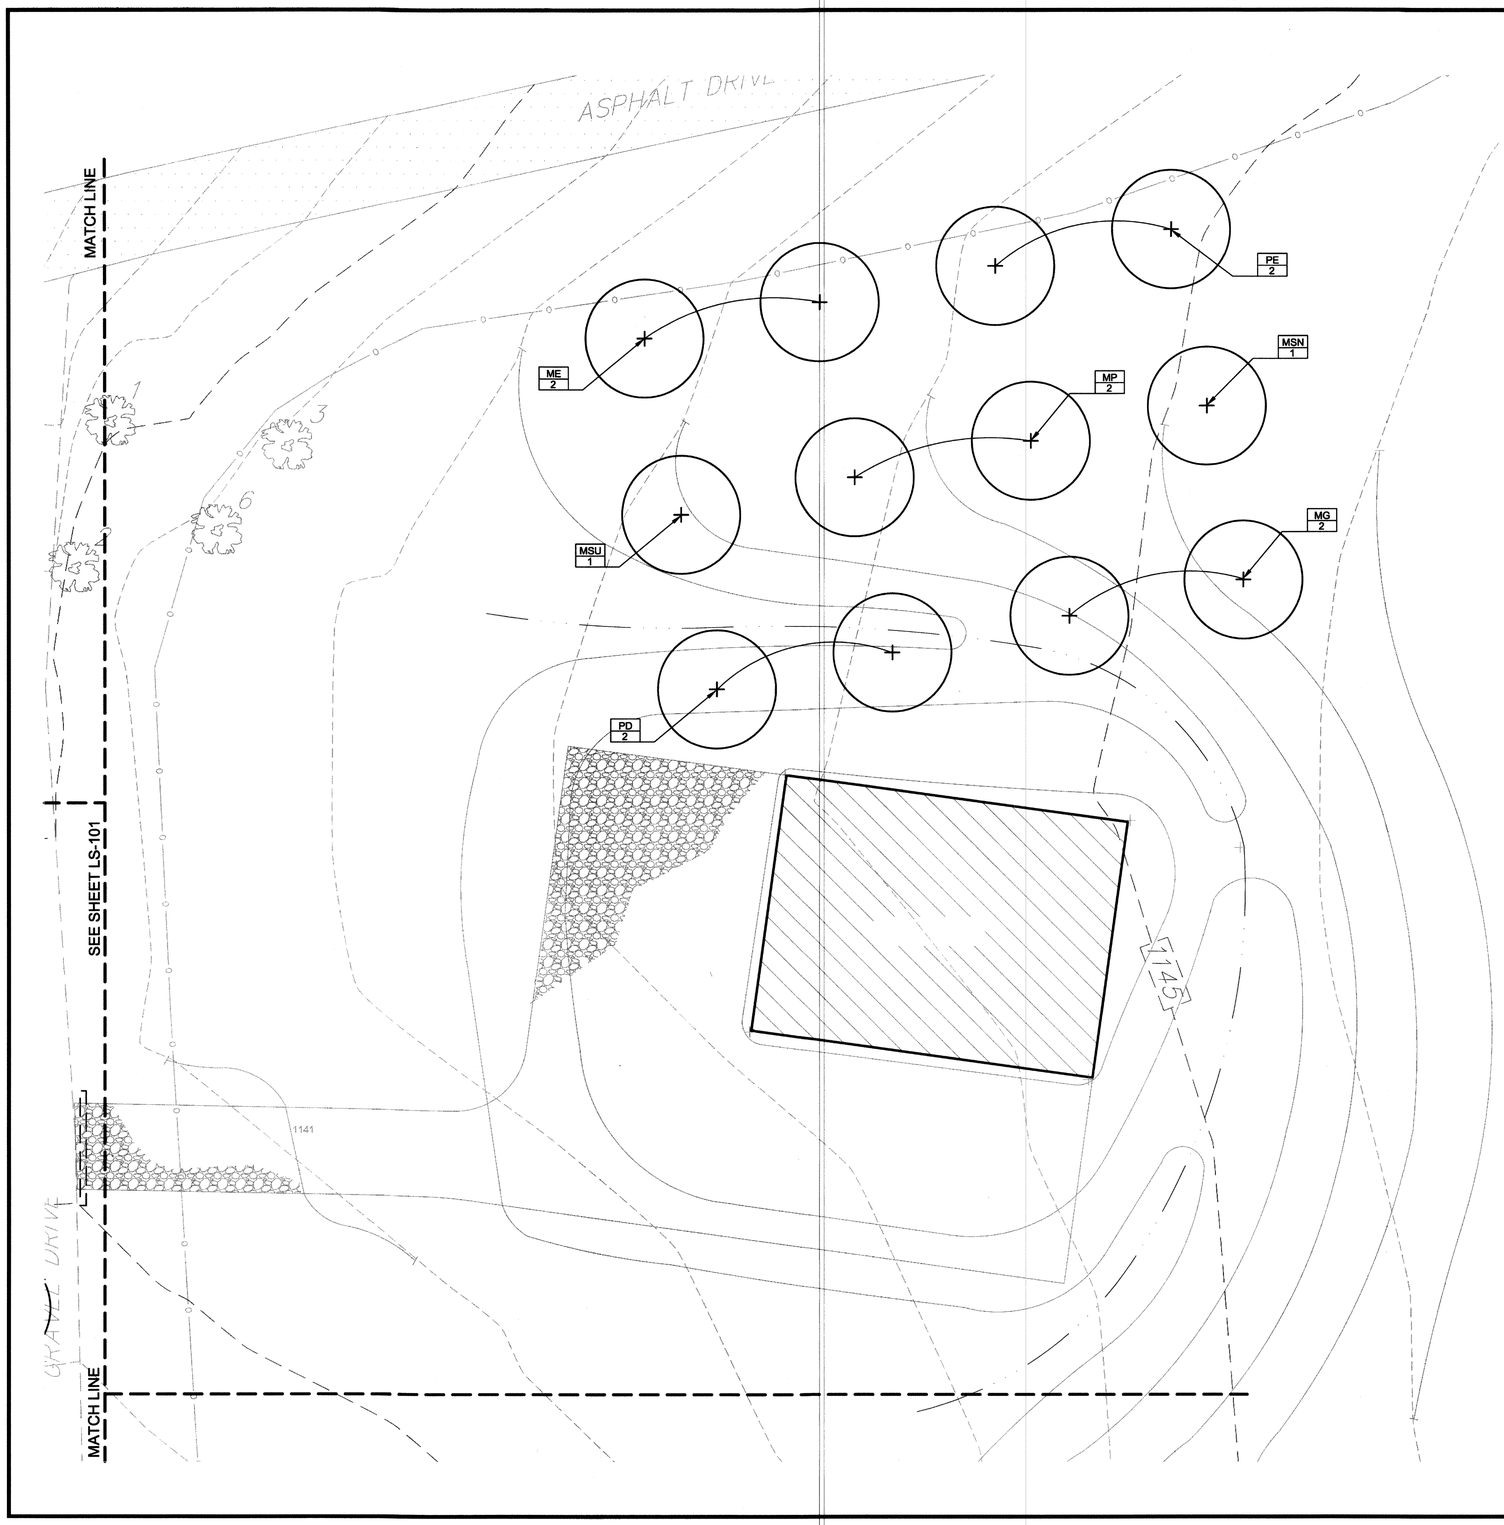

KEY MAP:

NTS

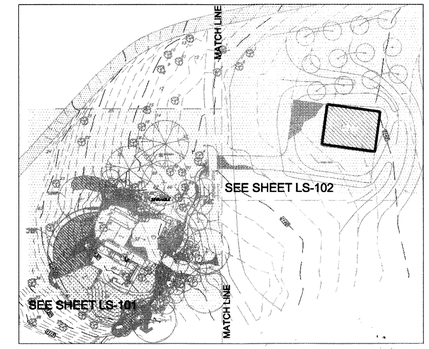

LEGEND

XX = PLANT SYMBOL, REFER TO PLANT SCHEDULE
X = NUMBER OF PLANTS

NOTES

1.ALL DISTURBED AREAS NOT IDENTIFIED TO RECEIVE PLANTING SHALL BE SEEDED TO COOL SEASON FESCUE UNLESS OTHERWISE SPECIFIED.

N

10' 0' 10'
SCALE: 1 INCH = 10 FEET

MISSOURI ONE CALL SYSTEM, INC.
1-800-344-7483
STOP-CALL BEFORE YOU DIG!

UTILITY DISCLAIMER
THE UNDERGROUND UTILITIES DEPICTED ON THIS PLAN, ARE THOSE DISCOVERED BY FIELD INSPECTION, LOCATED BY CONTRACTOR, OR LOCATED BY UTILITY COMPANY REPRESENTATIVES; AND MAY NOT BE ALL THE UTILITIES ON OR NEAR THE PROPERTY. AFTER USING REASONABLE CARE IN THE LOCATION OF THOSE UTILITIES SHOWN, WE REFRAIN FROM WARRANTING EITHER THE LOCATION OF, OR COMPLETENESS OF, THOSE UTILITIES SHOWN, AS BEING ALL UTILITIES POSSIBLY AFFECTING THE SUBJECT PROPERTY.

No.	Revision/Issue	Date
1	ISSUED FOR CONSTRUCTION	07.26.2011
2	REISSUED WITH CORRECTED BASE INFORMATION ALIGNMENT WHOLE SHEET	08.22.11
3		
4		
5		
6		

JERANY JACKSON-ARTHUR
NUMBER LA-000175
LANDSCAPE ARCHITECT

JERANY JACKSON-ARTHUR

GRA
GREAT RIVER ASSOCIATES
2626 S. NORAH MILL, SPRINGFIELD, MO 65804
PHONE: (417) 886-7171 FAX: (417) 886-7591
www.gradinc.com
Great River Associates, Inc. - Missouri State Certificate of Authority Number:
Engineering - 2000011183, Landscape Architecture - 2000012073

CHECKED BY: JLJ
DRAWN BY: JLJ/RYE
JOB NUMBER: 10-2860
FILE NAME: CHILES_LS

NEW RESIDENCE FOR DAN & MARGY CHILES
W FARM RD 124; BOIS D ARC, MO 65612

HOUSE SITE
PHASE 1 PLANTING PLAN

SHEET
LS - 102